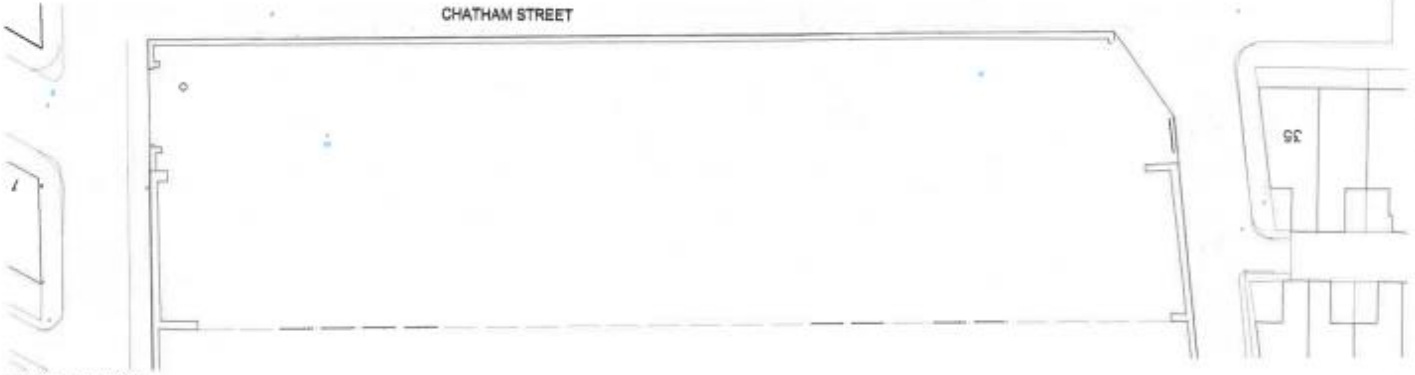

EXISTING SITE PLAN (1:200)

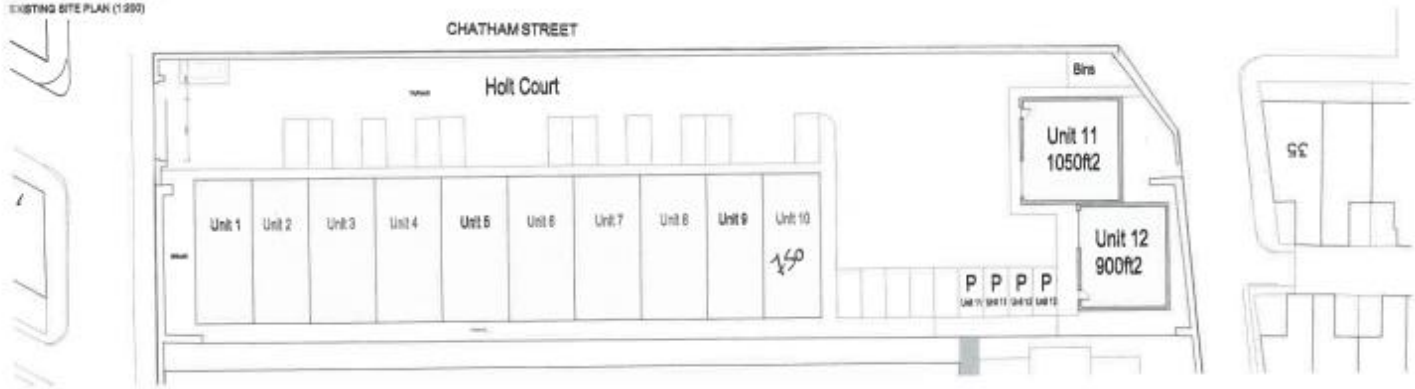

PROPOSED SITE PLAN (1:200)

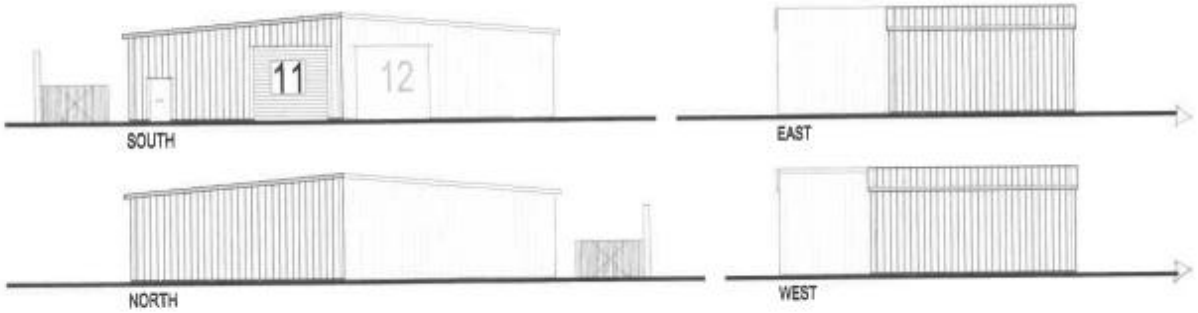

PROPOSED ELEVATIONS (1:100)

LARK
architects